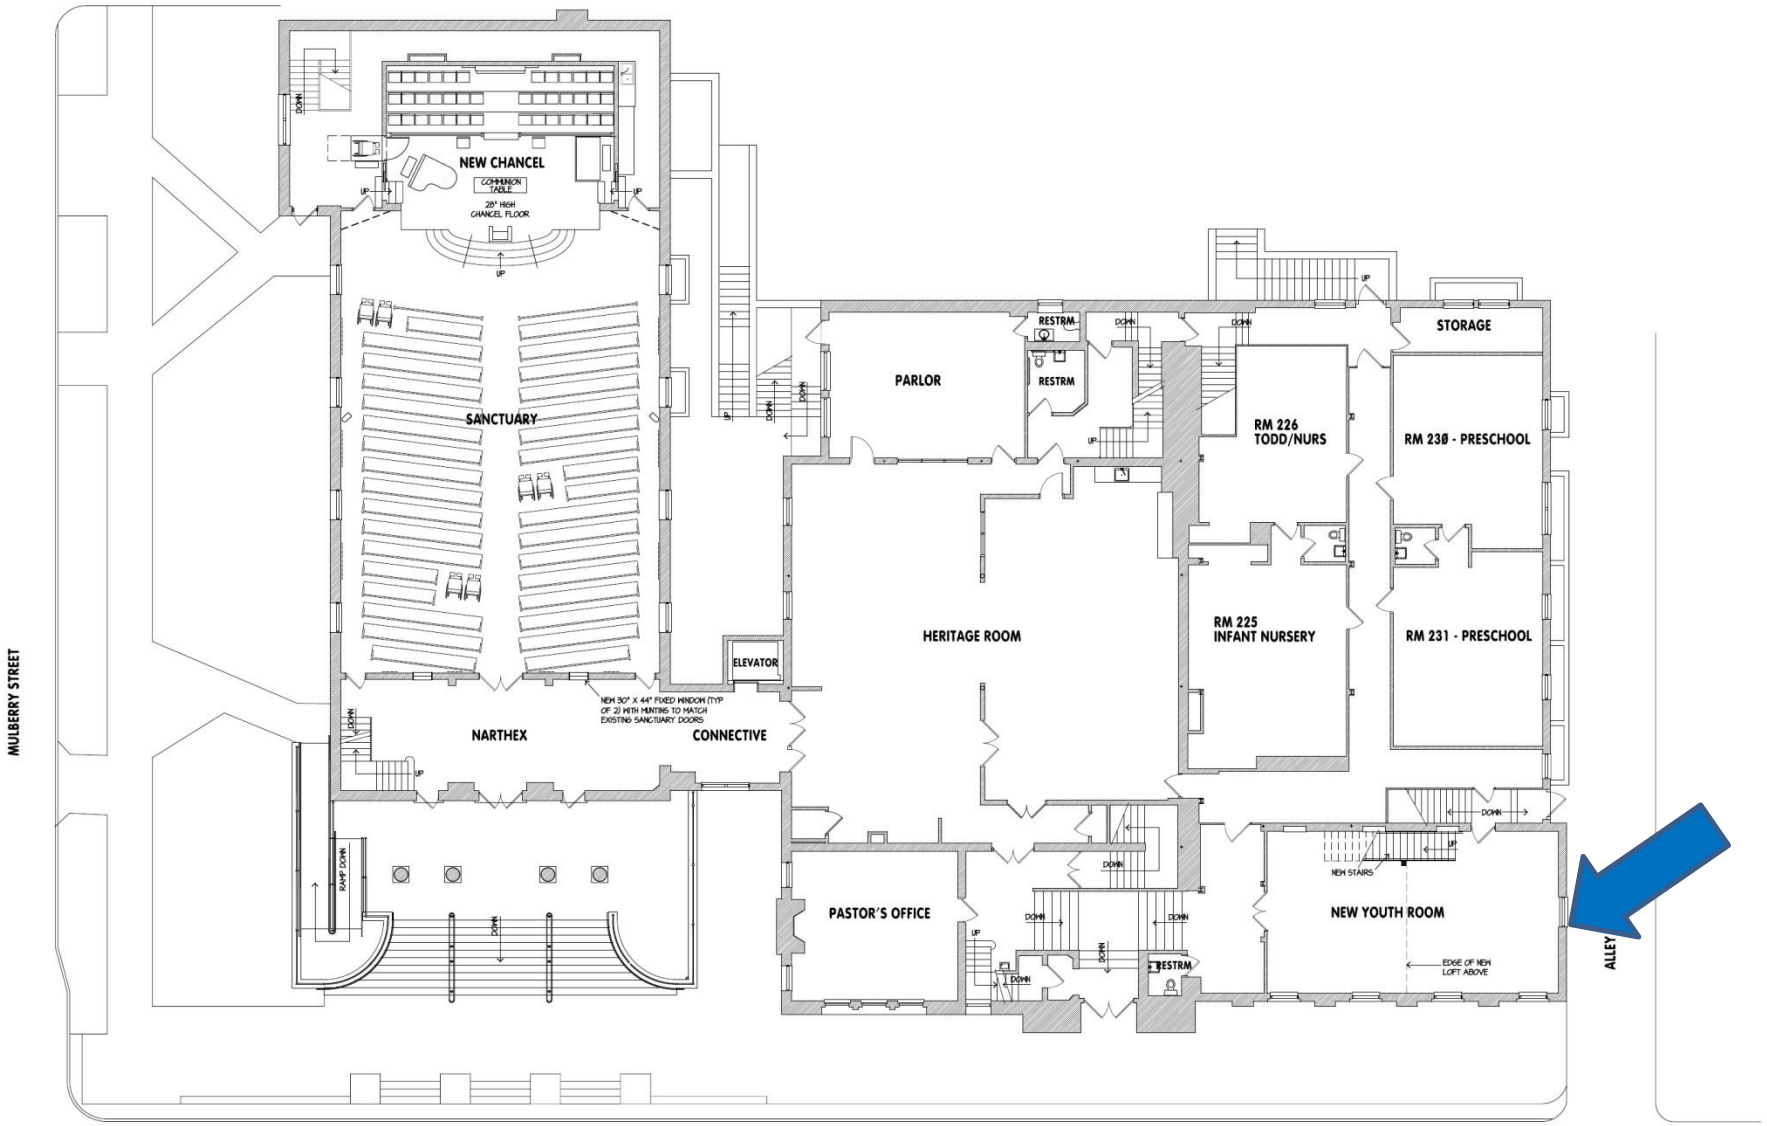

FIRST PRESBYTERIAN CHURCH
PROPOSED MAIN LEVEL REMODELING

9/1/14

1/8"=1'-0"

VPL
ARCHITECTS